Italian
Village
Bistro

420 N York Rd
Hatboro PA 19040
tel. 215-394-5948

20% Off Coupon
Expires May 31, 2016

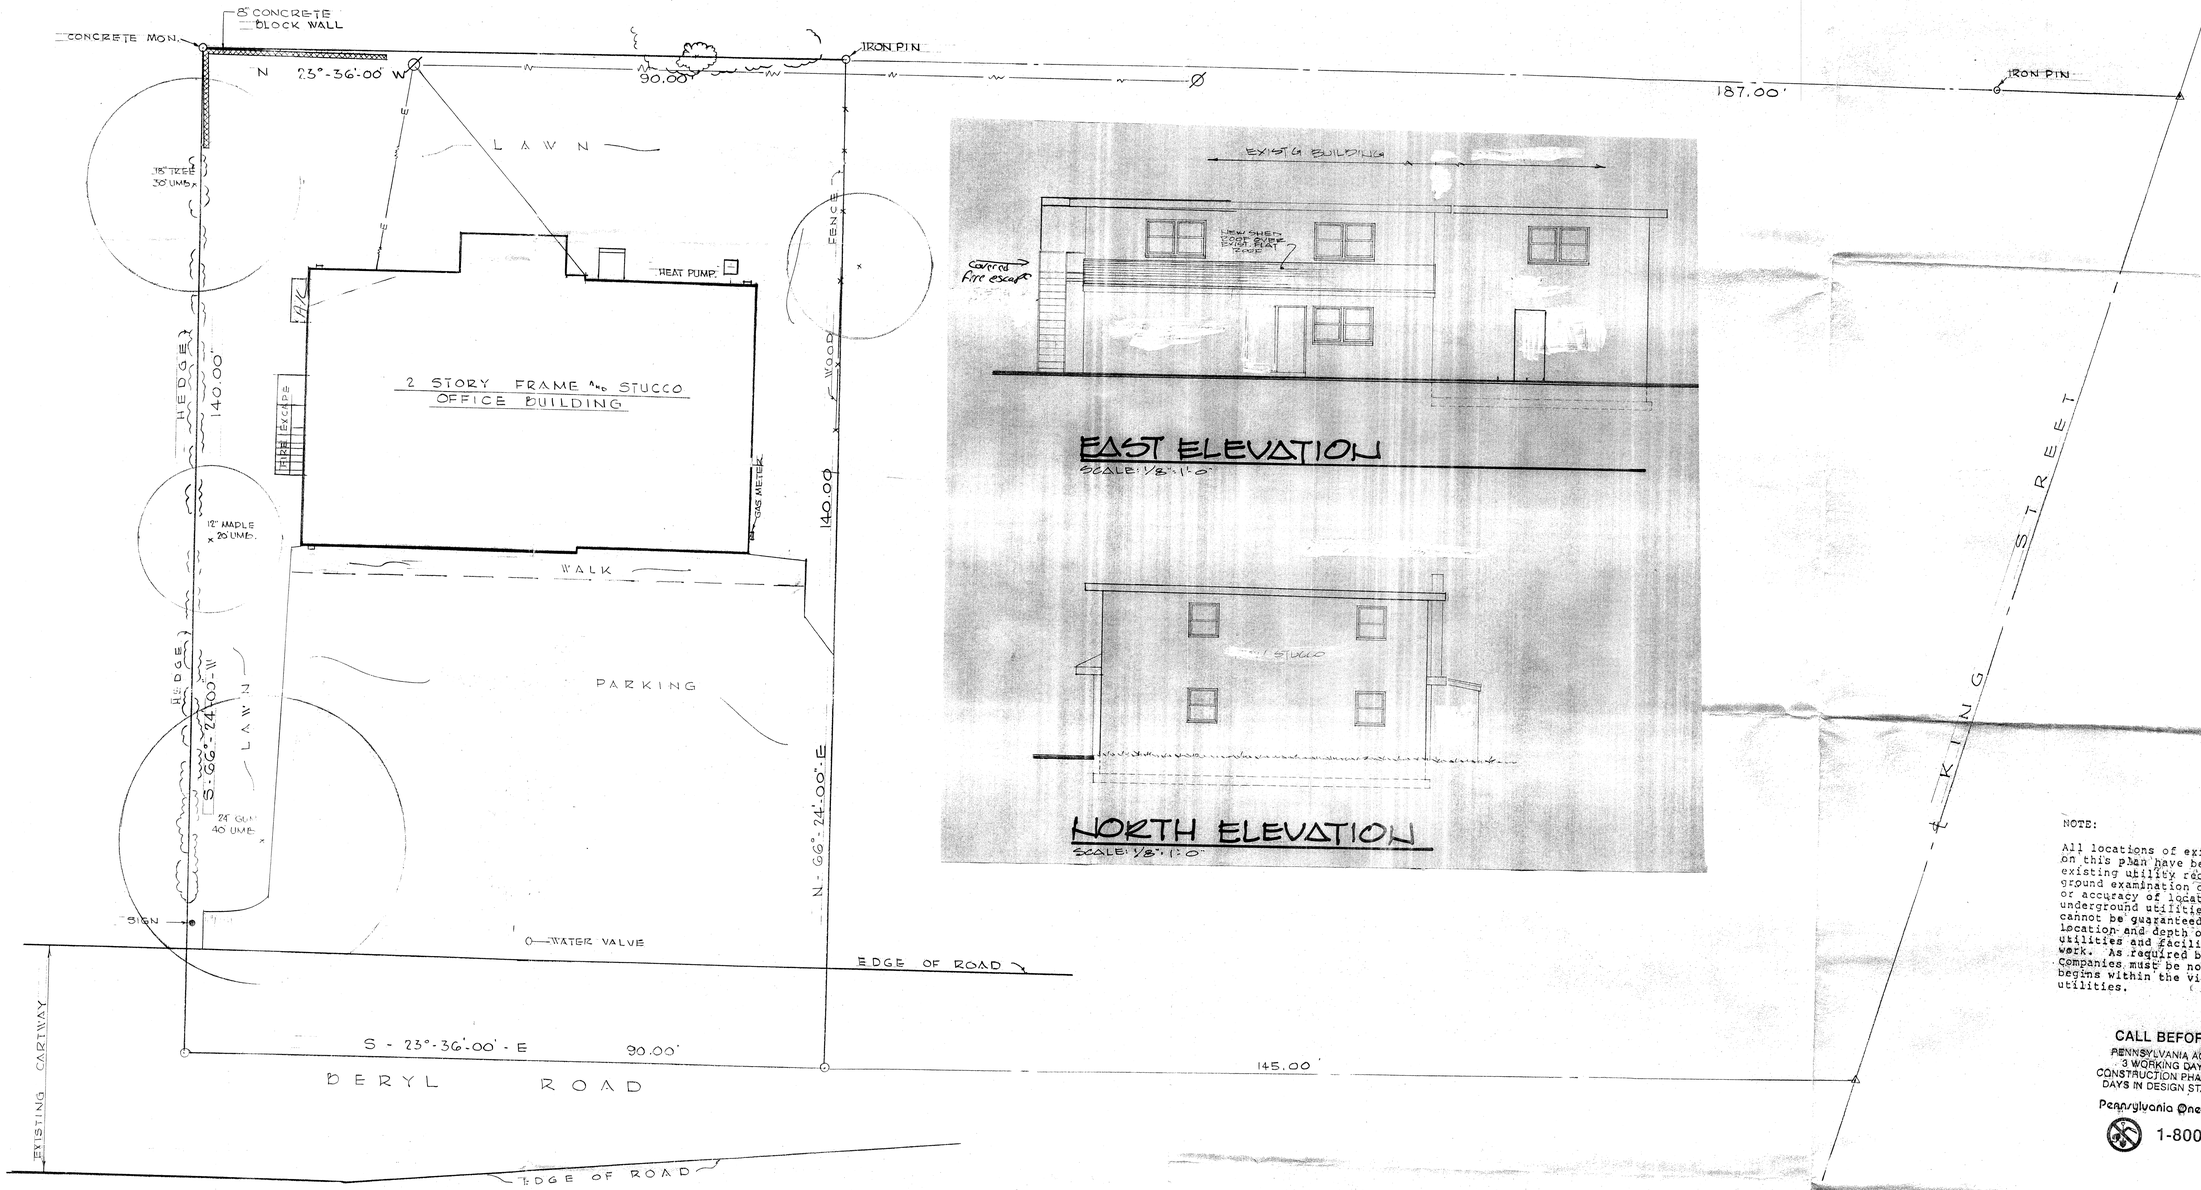

NOTE:

All locations of existing utilities shown on this plan have been developed from existing utility records and/or above ground examination of the site. Completeness or accuracy of location and depth of underground utilities or structures cannot be guaranteed, contractor must verify location and depth of all underground utilities and facilities before start of work. As required by Act 287 Utility Companies must be notified before excavation begins within the vicinity of underground utilities.

CALL BEFORE YOU DIG!

PENNSYLVANIA ACT 287 REQUIRES 3 WORKING DAYS NOTICE FOR CONSTRUCTION PHASE AND 5 WORKING DAYS IN DESIGN STAGE – STOP CALL

Pennsylvania One Call System, Inc.

1-800-242-1776

Proposed 4 Family
2 Units on each Floor

BOUNDARY AND TOPOGRAPHICAL SURVEY

4 BERYL RD

WILLISTOWN TWP.	CHESTER CO. PENNA.
SCALE 1" = 10'	MARCH 24, 2016